






Rev	Date	Description	Approved
1	02/05/2018	Issued for Resource Consent	AJ
2	04/05/2018	Added Sheet 6 and 7	AJ
3	09/05/2018	Updated Dredging & mooring Management Plan	AJ
4	18/05/2018	Updated Dredging & Background image	AJ

Drawing No: 0155-0504-0001	Scale: 1:250
Revision: 4	Client: Doug's Opua Boatyard
Date: 18/05/2018	Drawn by: Craig Cave
© All designs and calculations contained in this plan are the sole and wholly owned intellectual property of Total Marine Services Ltd, New Zealand.	

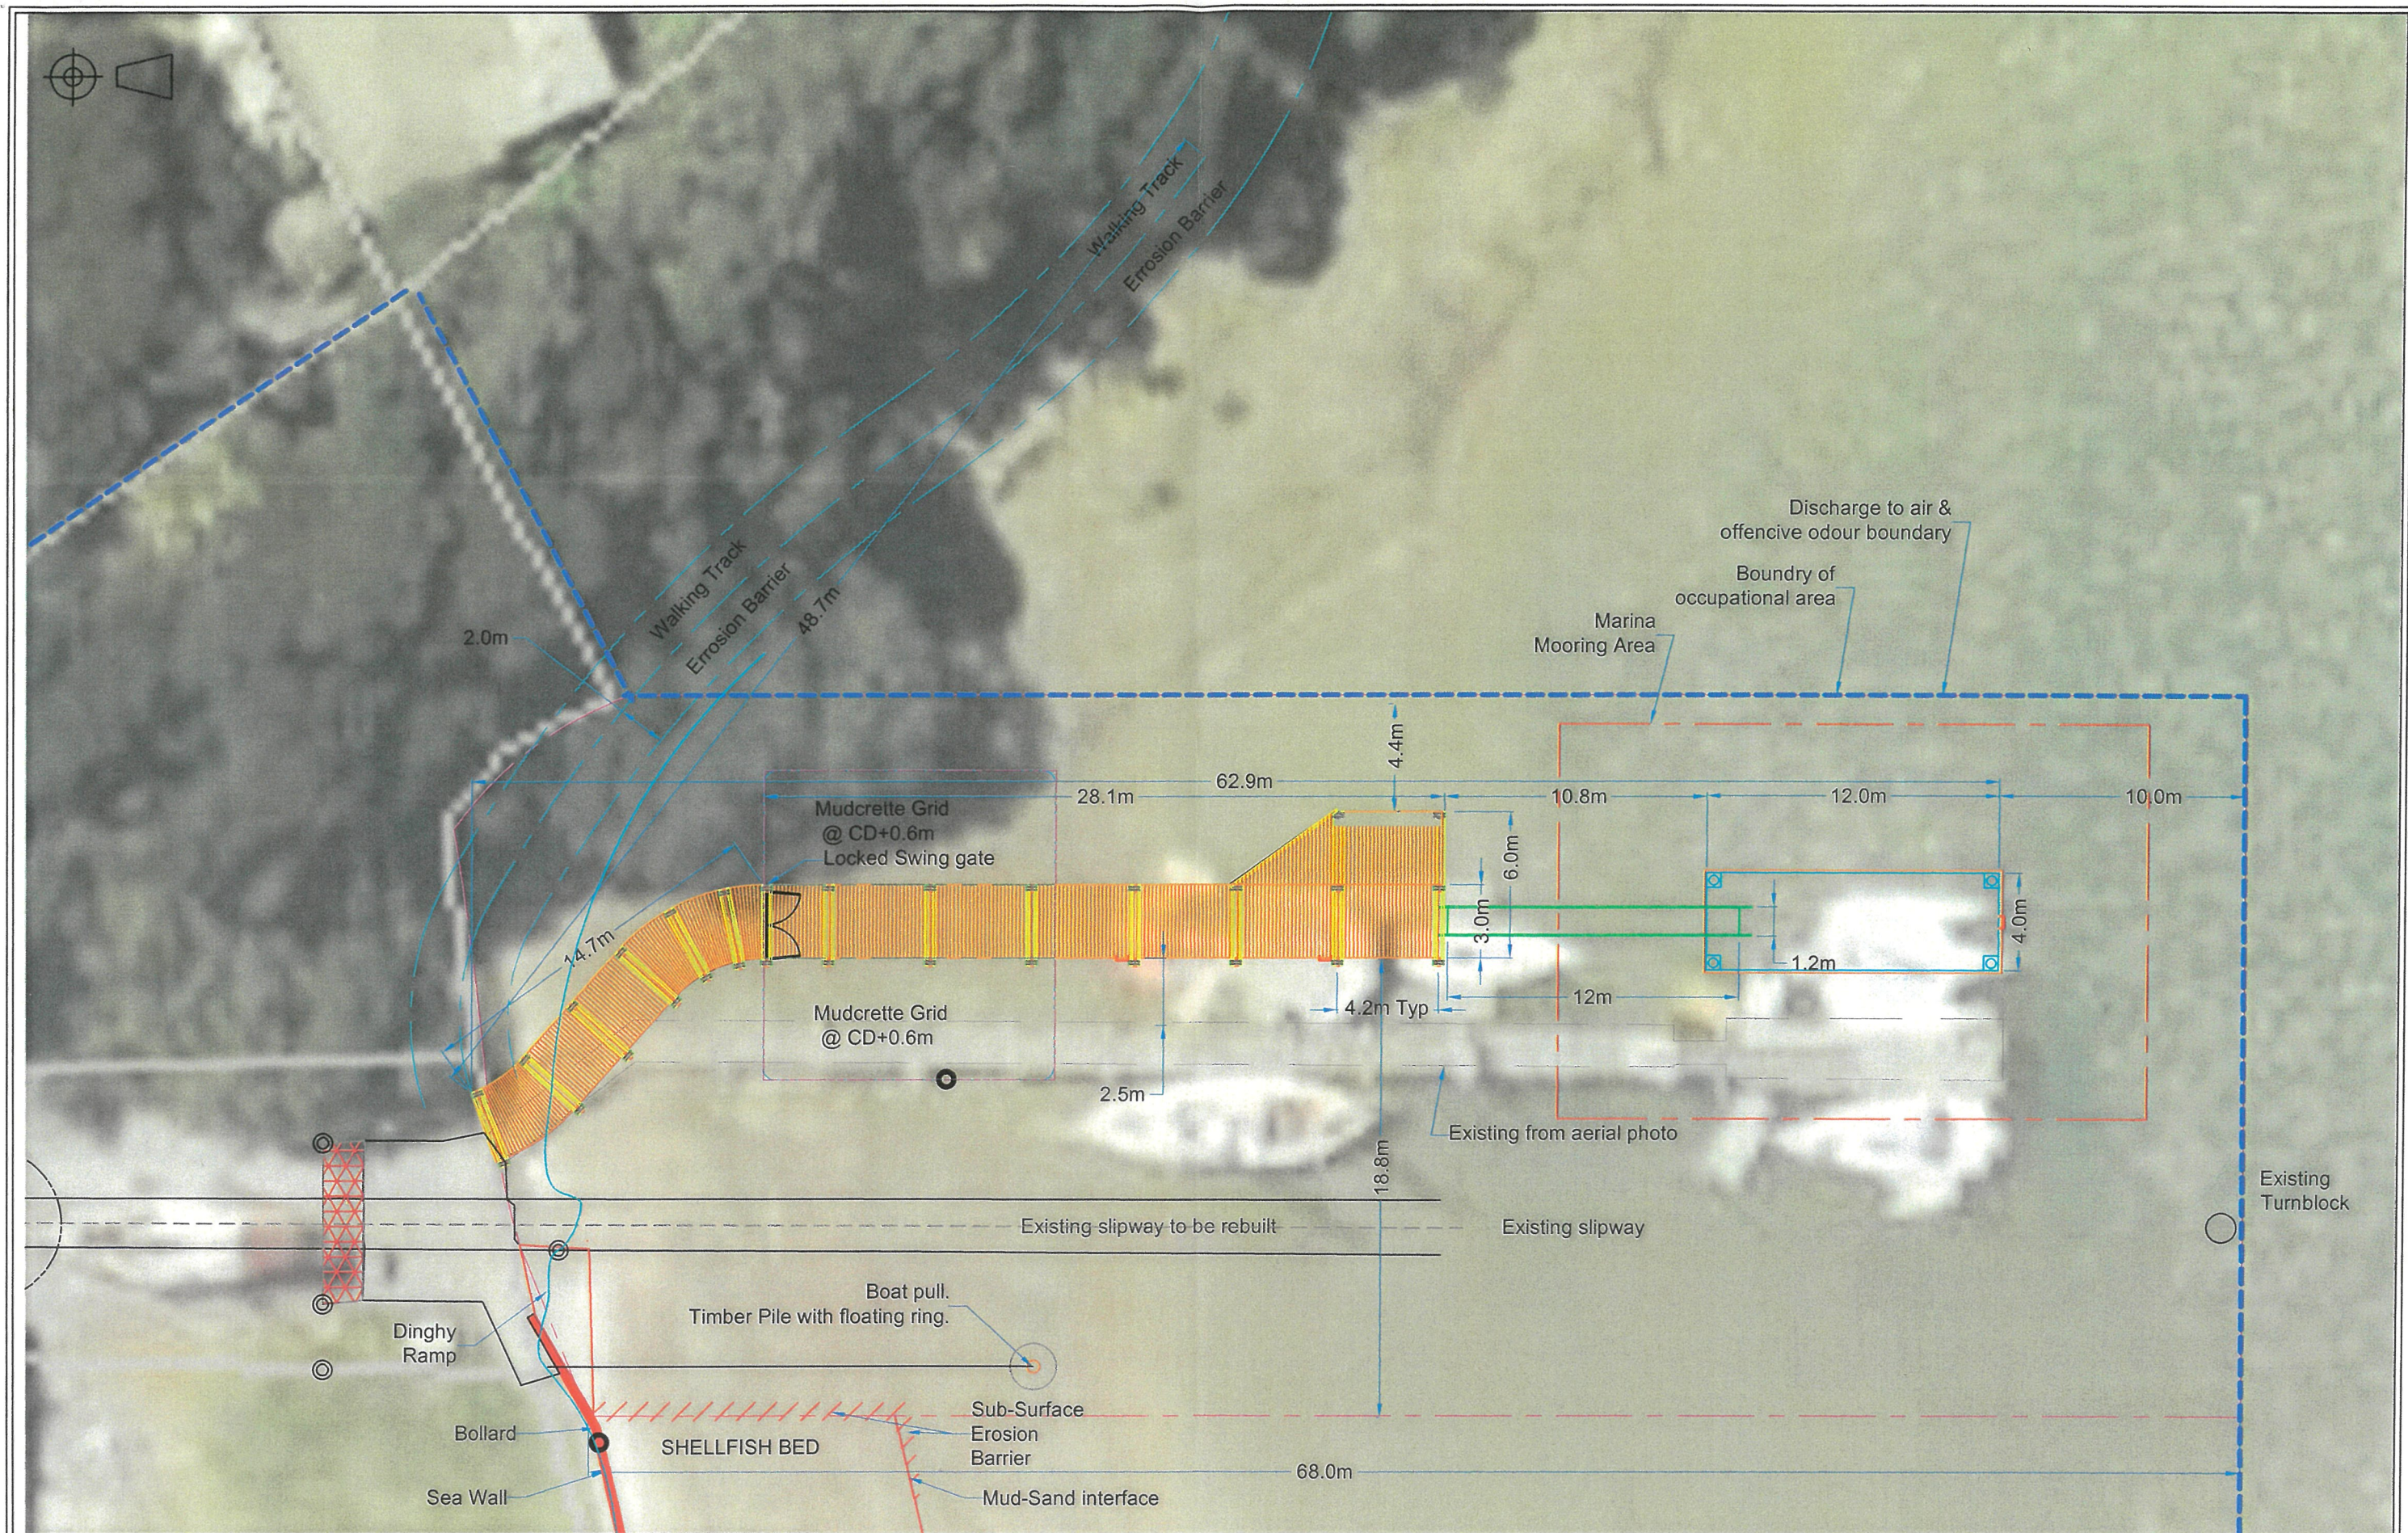

APP-039650-01-01
Aerial site overlay
Type: 03 Site Plan

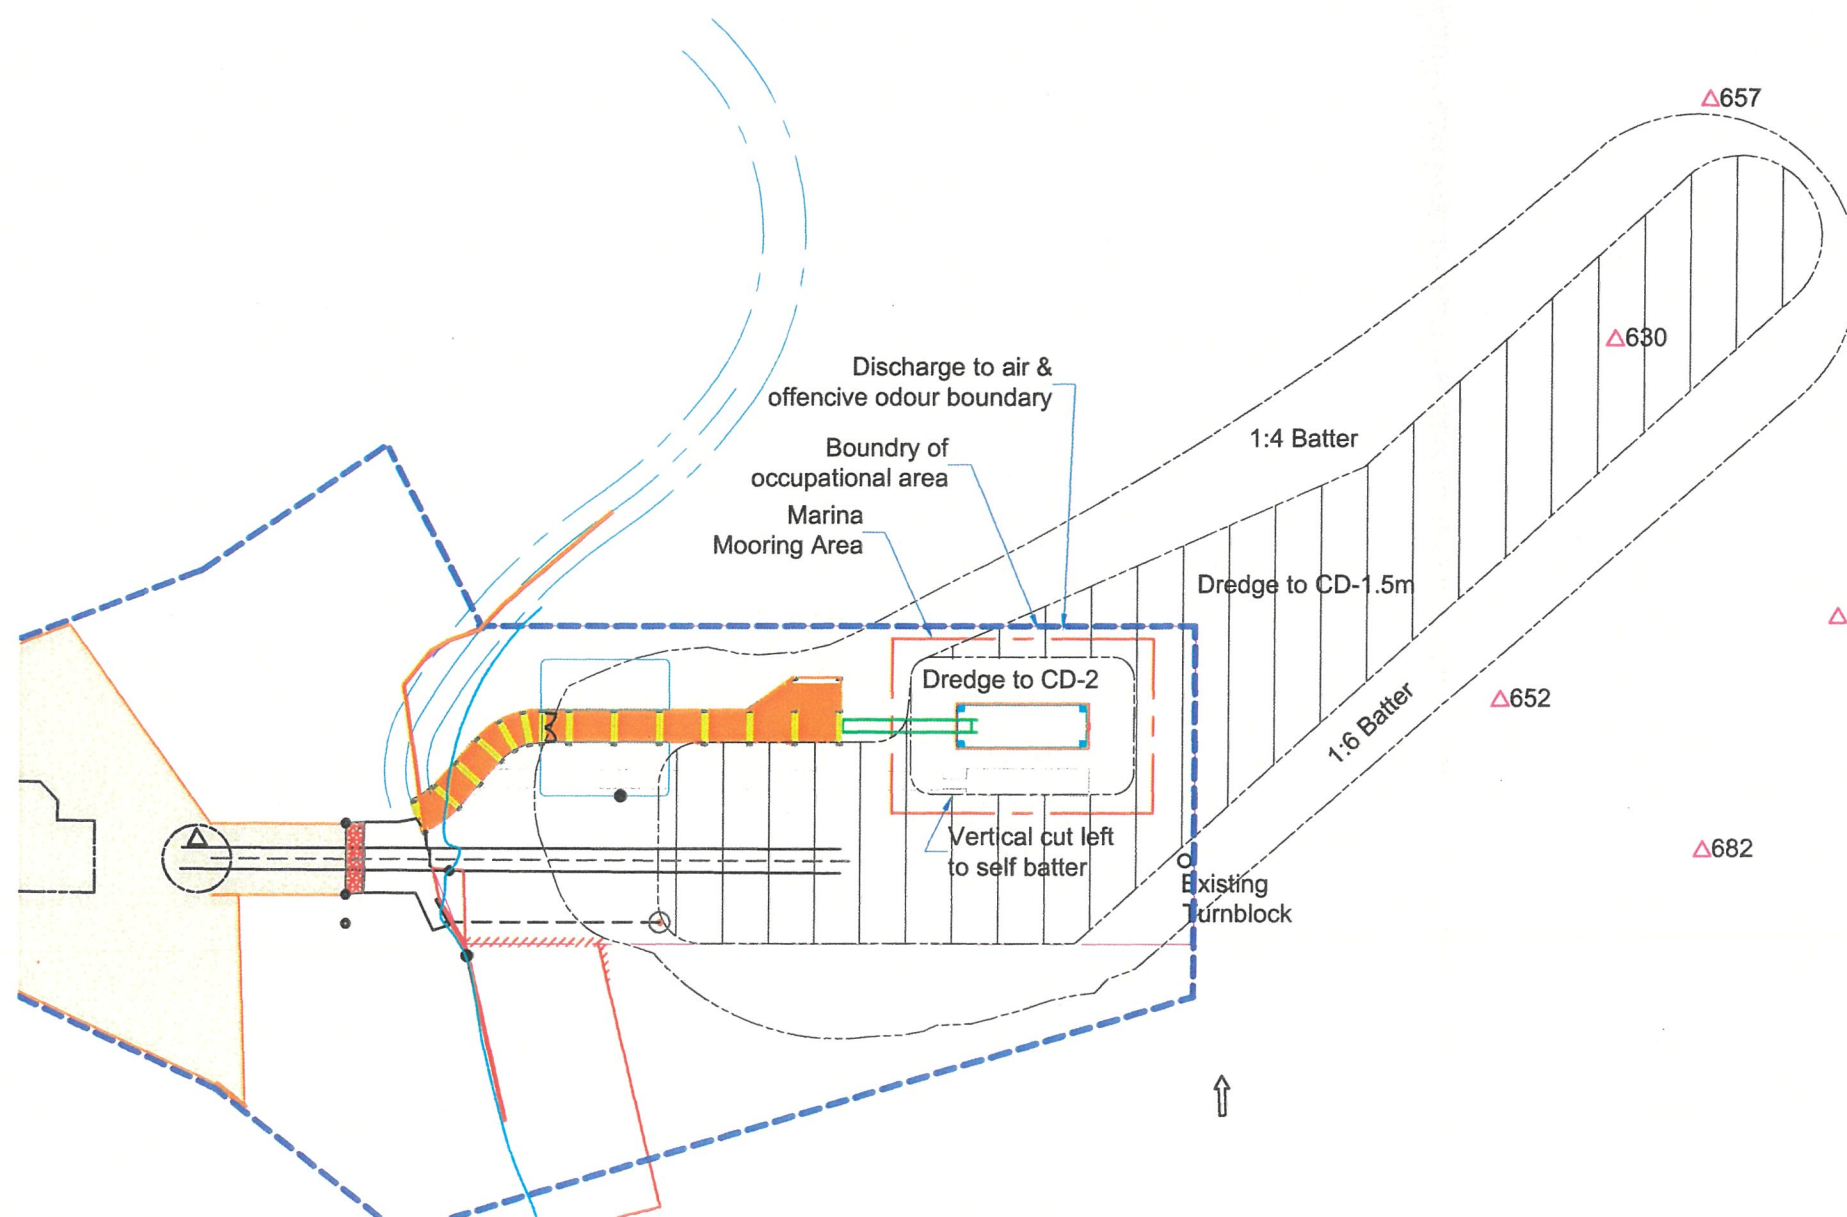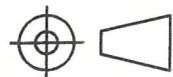


Rev	Date	Description	Approved
1	02/05/2018	Issued for Resource Consent	AJ
2	04/05/2018	Added Sheet 6 and 7	AJ
3	09/05/2018	Updated Dredging & mooring Management Plan	AJ
4	18/05/2018	Updated Dredging & Background image	AJ

Drawing No: 0155-0504-0003	Scale: 1:600
Revision: 4	Client: Doug's Opua Boatyard
Date: 18/05/2018	Drawn by: Craig Cave
© All designs and calculations contained in this plan are the sole and wholly owned intellectual property of Total Marine Services Ltd, New Zealand.	



APP-039650-01-01
Dredging & Mooring management Plan
Type: 03 Site Plan

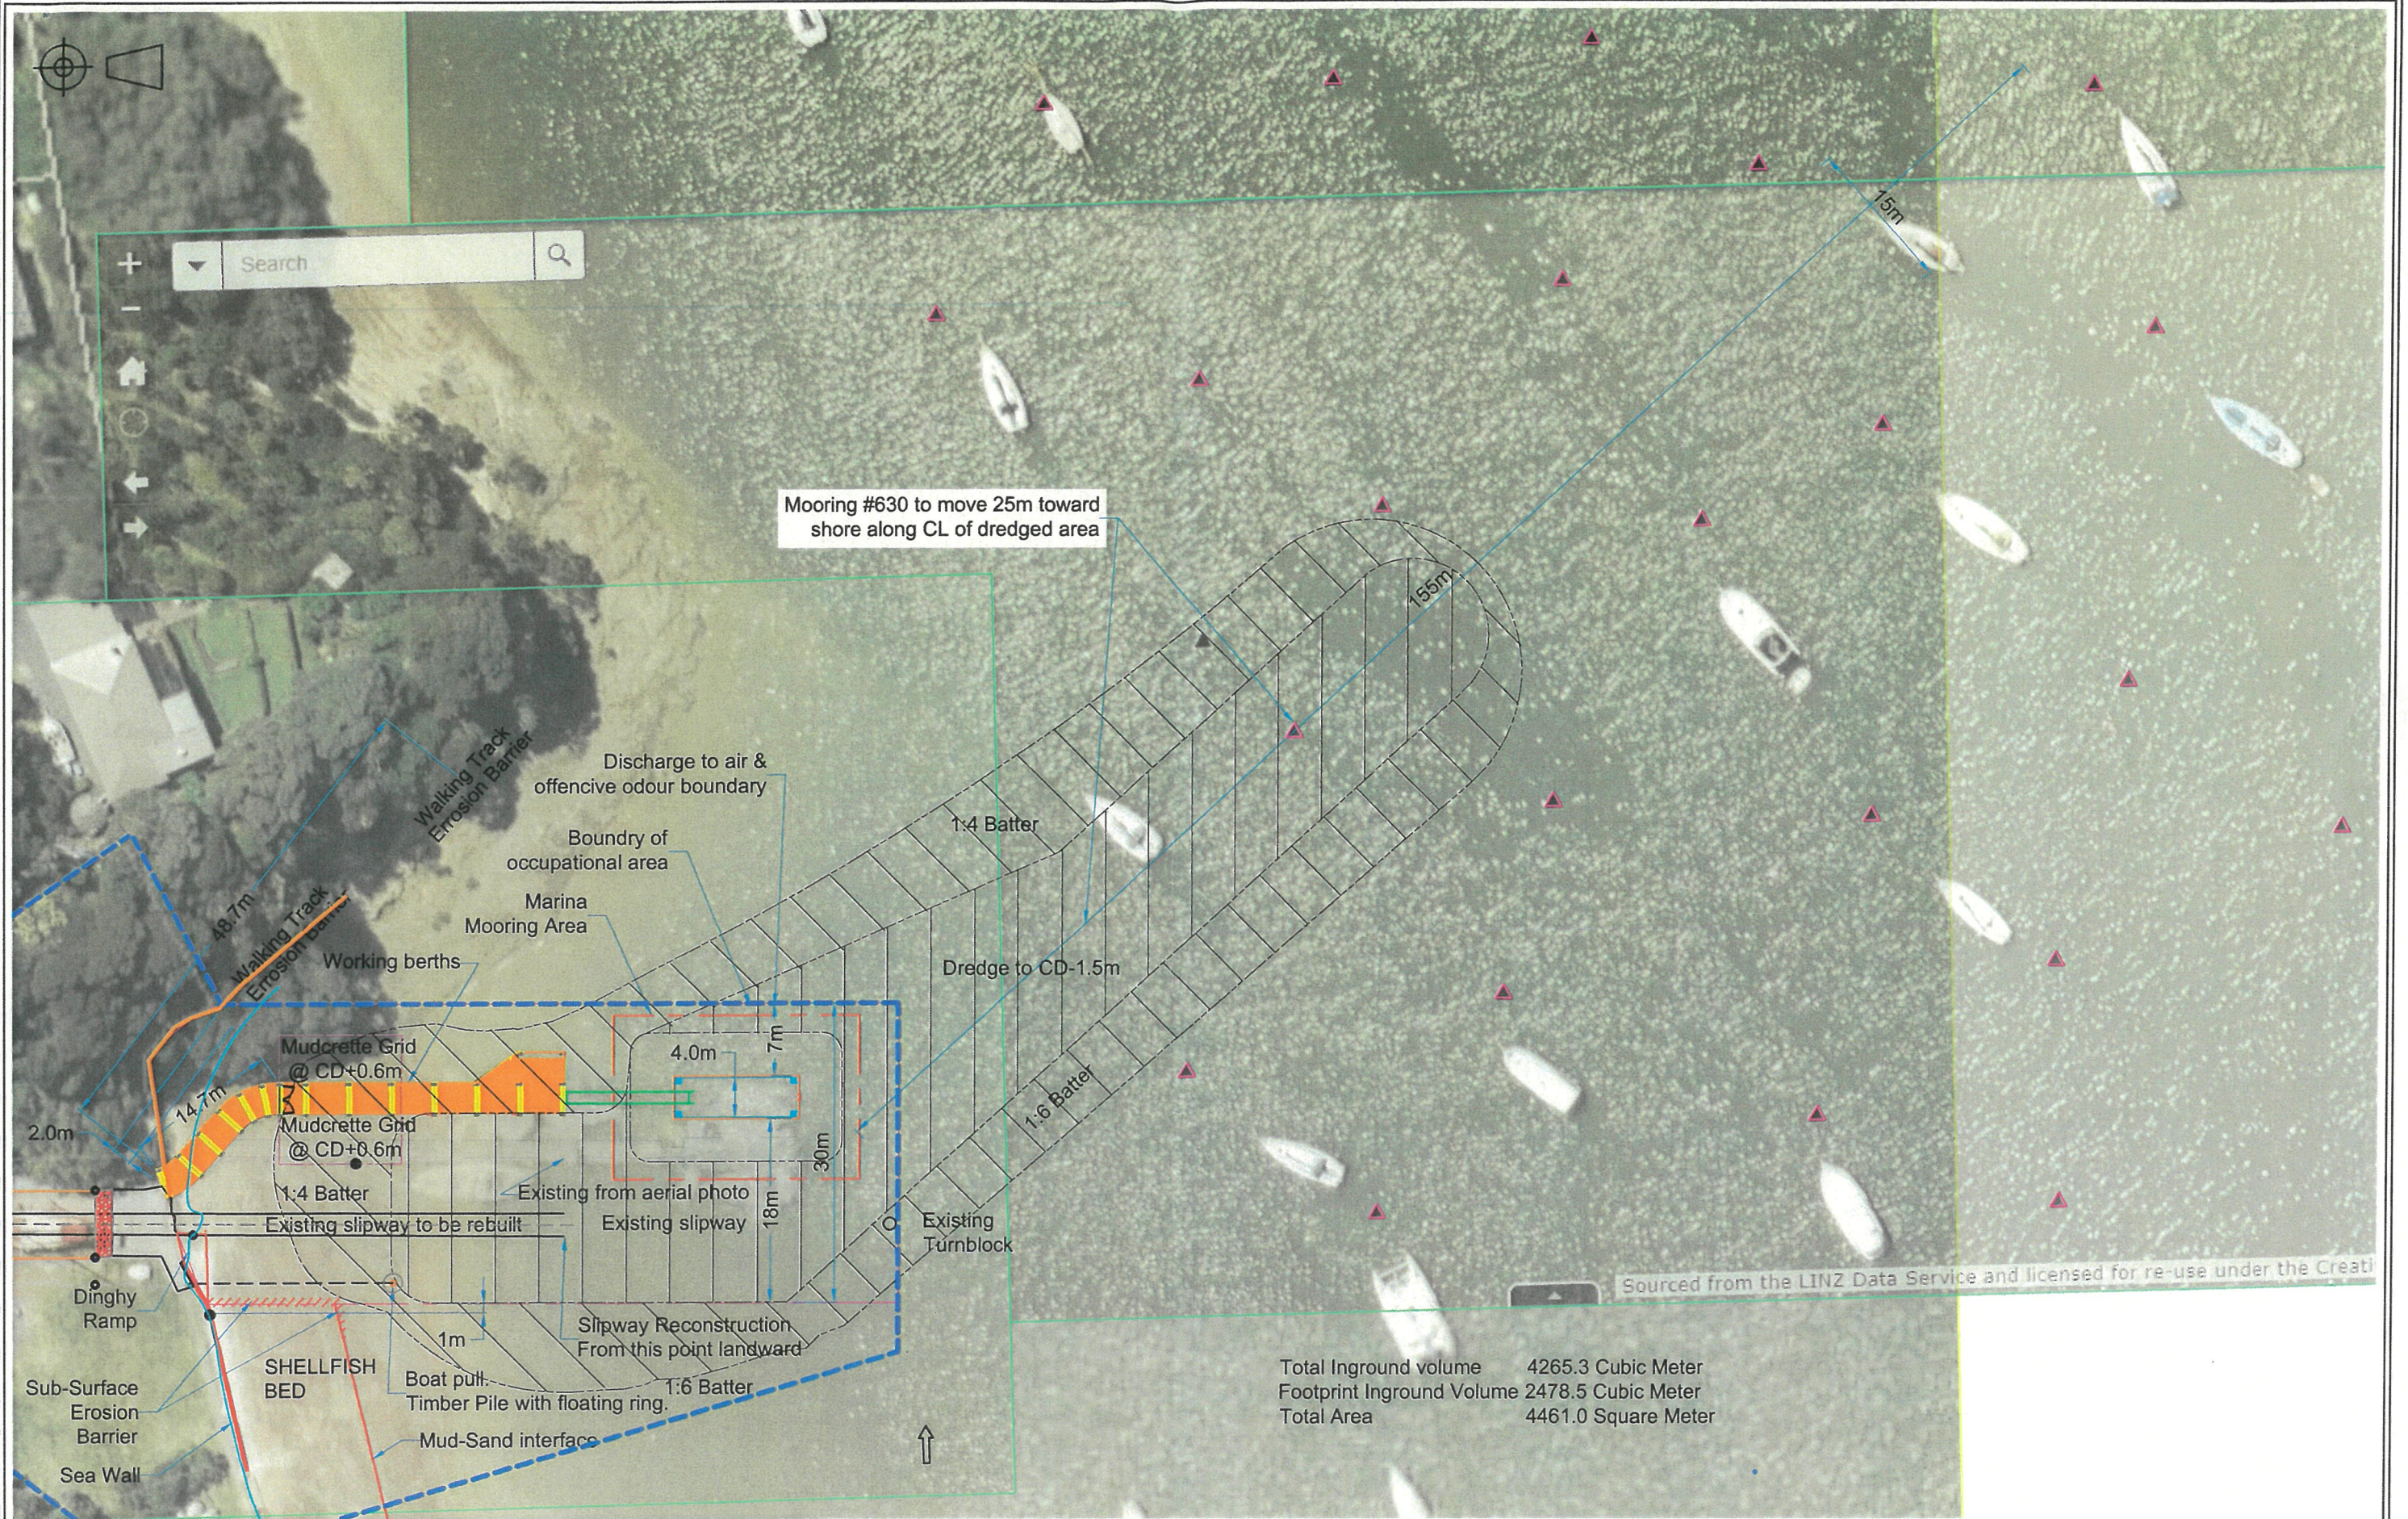

Sourced from the LINZ Data Service and licensed for re-use under the Creative Commons Attribution-NonCommercial-ShareAlike 4.0 International License

Total Inground volume 4265.3 Cubic Meter
Footprint Inground Volume 2478.5 Cubic Meter
Total Area 4461.0 Square Meter

Rev	Date	Description	Approved
1	02/05/2018	Issued for Resource Consent	AJ
2	04/05/2018	Added Sheet 6 and 7	AJ
3	09/05/2018	Updated Dredging & mooring Management Plan	AJ
4	18/05/2018	Updated Dredging & Background image	AJ

Drawing No: 0155-0504-0004	Scale: 1:600
Revision: 4	Client: Doug's Opua Boatyard
Date: 18/05/2018	Drawn by: Craig Cave
© All designs and calculations contained in this plan are the sole and wholly owned intellectual property of Total Marine Services Ltd, New Zealand.	



APP-039650-01-01
Dredging Plan With NRC aerial overlay
Type: 03 Site Plan